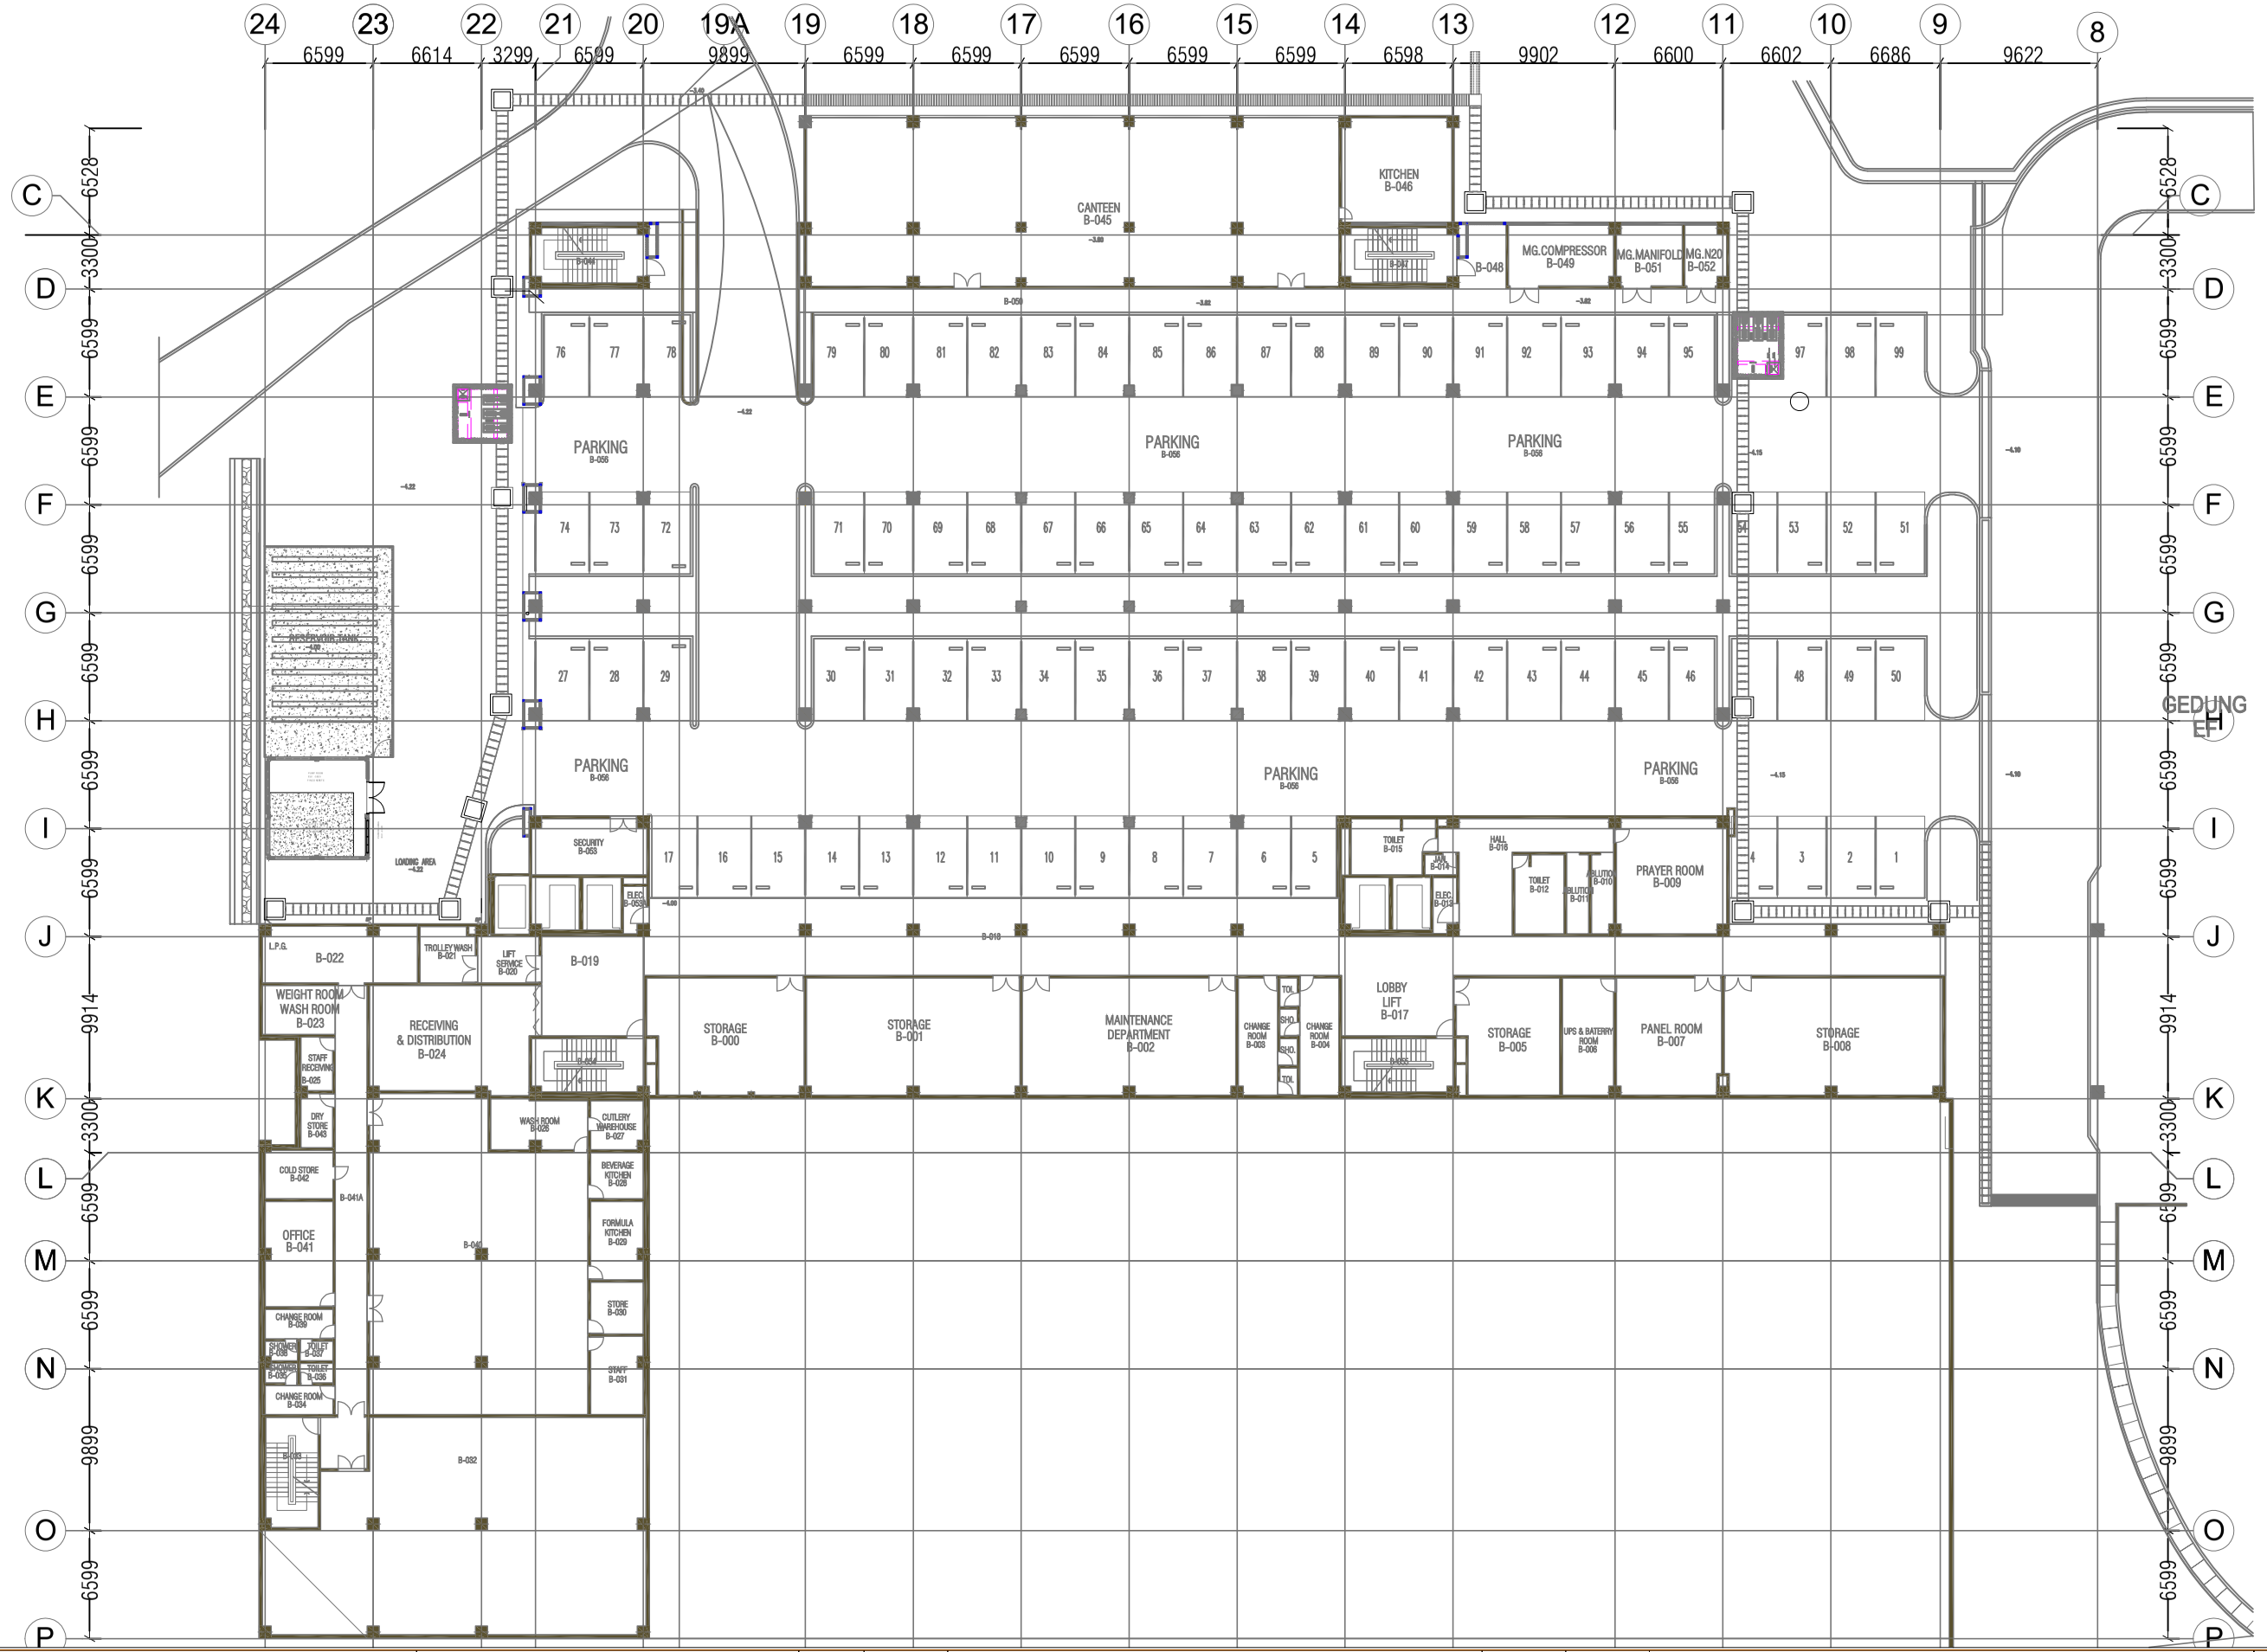

RCHITECT:

RRP INTERNATIONAL HOSPITAL PLANNERS PTE LTD
SINGAPORE – GERMANY

PROJECT:

UNHAS INDONESIA

REV	DATE	DESCRIPTION	DRAWN	CHECKED

DRAWING TITLE: 2ND FLOOR PARTIAL 1

CAD FILE:						
SCALE: 1:300	PAPER SIZE: A3	DWG NO:	REV:	DATE:	DRAWN:	CHECKED:

THIS DRAWING IS A PROPERTY OF RRP INTERNATIONAL HOSPITAL PLANNERS PTE LTD AND WE RESERVE THE COPYRIGHTS AND PROPRIETARY RIGHTS TO ALL OUR DESIGNS WHICH CANNOT BE REPRODUCED (WHETHER PART/ WHOLE) OR MODIFIED. THIS DRAWING IS SUBJECTED TO MODIFICATIONS OF ITS DESIGN AND MEASUREMENTS FROM TIME TO TIME TO SUIT CONSTRUCTION PURPOSES. UNLESS OTHERWISE STATED ALL DIMENSIONS ARE IN MILLIMETERS. DO NOT SCALE DIRECT FROM DRAWING. ALL DIMENSIONS ARE TO BE VERIFY WHEN IN DOUBT. CONTRACTOR SHALL BE RESPONSIBLE TO VERIFY DIMENSIONS AT SITE WHERE REQUIRED. ALL AREAS ARE IN SQUARE METERS BASE ON NET FLOOR AREA.